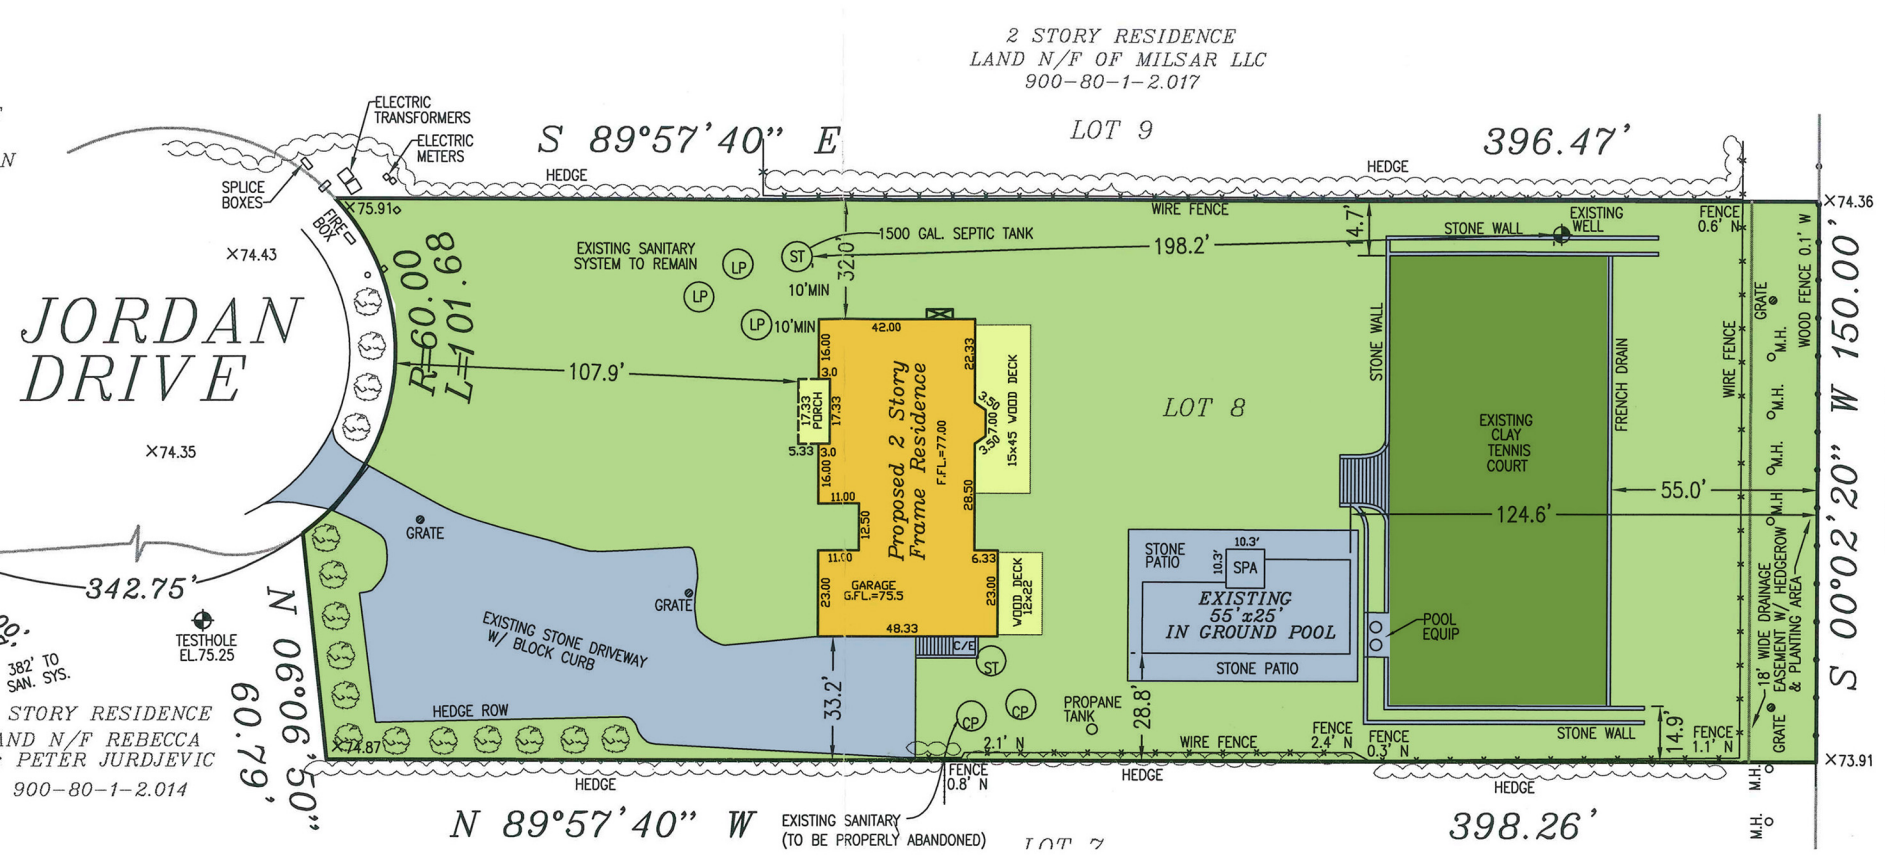
2 STORY RESIDENCE
LAND N/F OF MILSAR LLC
900-80-1-2.017
S 89°57'40" E
LOT 9
396.47'
HEDGE
ELECTRIC TRANSFORMERS
ELECTRIC METERS
SPLICE BOXES
FIRE BOX
×75.91
×74.43
JORDAN DRIVE
R=60.00
L=101.68
×74.35
342.75'
TESTHOLE EL.75.25
382' TO SAN. SYS.
STORY RESIDENCE
AND N/F REBECCA
PETER JURDJEVIC
900-80-1-2.014
N 00°06'50" E
60.79'
EXISTING SANITARY SYSTEM TO REMAIN
LP
ST
1500 GAL. SEPTIC TANK
32.0'
10'MIN
198.2'
WIRE FENCE
14.7'
STONE WALL
EXISTING WELL
FENCE 0.6' N
×74.36
107.9'
42.00
Proposed 2 Story Frame Residence
F.FL.=77.00
22.33
15x45 WOOD DECK
17.33 PORCH
17.33
5.33
3.0
16.00
11.00
12.50
28.50
LOT 8
EXISTING CLAY TENNIS COURT
FRENCH DRAIN
55.0'
124.6'
GRATE
M.H.
WOOD FENCE 0.1' W
S 00°02'20" W 150.00'
OPEN SPACE
GARAGE G.FL.=75.5
23.00
48.33
6.33
WOOD DECK 12x22
C/E
STONE PATIO
10.3'
SPA
EXISTING 55'x25' IN GROUND POOL
POOL EQUIP
18' WIDE DRAINAGE EASEMENT W/ HEDGEROW & PLANTING AREA
EXISTING STONE DRIVEWAY W/ BLOCK CURB
GRATE
HEDGE ROW
×74.87
33.2'
CP
PROPANE TANK
28.8'
2.1' N
FENCE 0.8' N
FENCE 2.4' N
FENCE 0.3' N
STONE WALL
14.9'
FENCE 1.1' N
×73.91
HEDGE
N 89°57'40" W
EXISTING SANITARY (TO BE PROPERLY ABANDONED)
LOT 7
398.26'