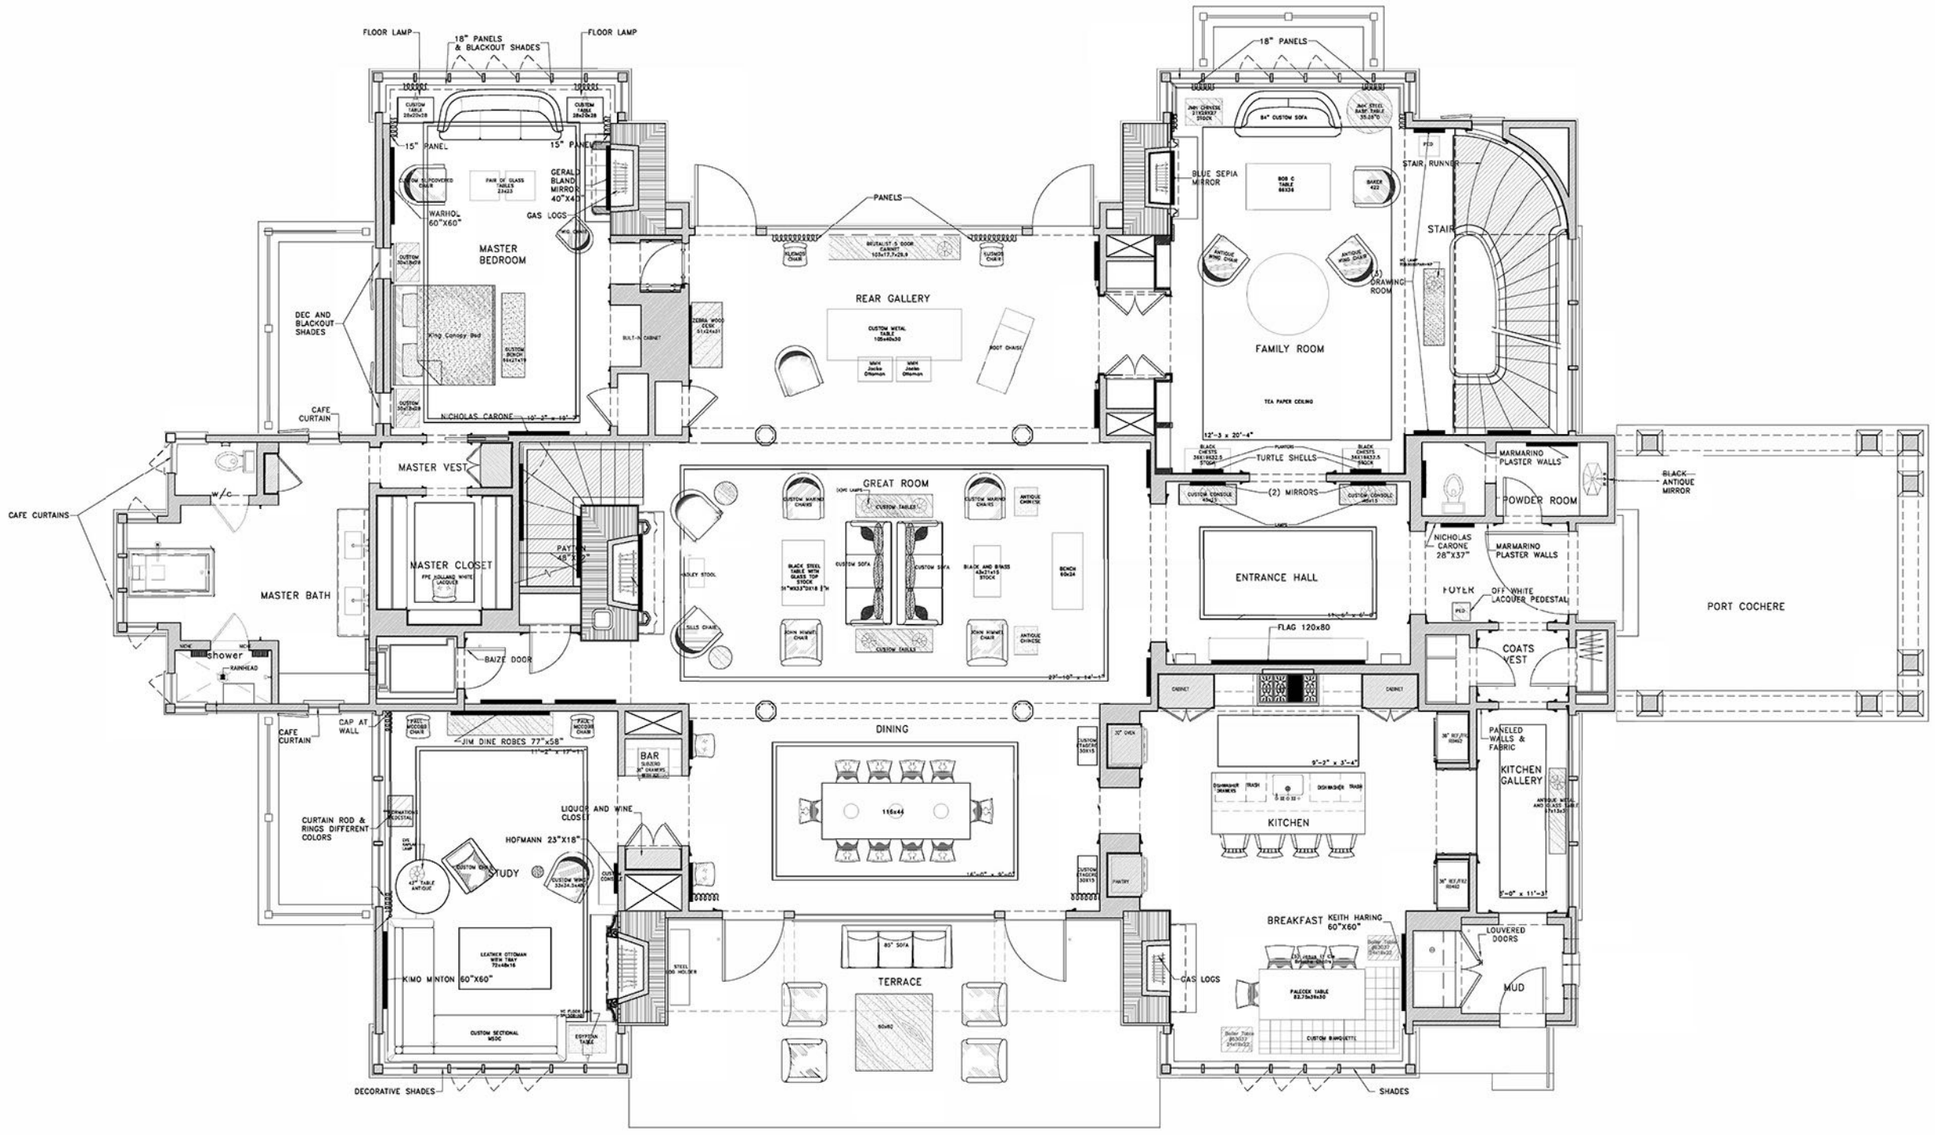

1st Floor Presentation Plan

SCALE: 1/4" = 1'-0"

REVISIONS

DATE: 03-03-17
DESIGN: JMH
DRAWN: -
CHECKED: JMH

Matthews Lane– CONSTRUCTION SET

70 Matthews Lane
Bridgehampton, NY

JAMES MICHAEL HOWARD INC.
Interiors
4128 Herschel Street
Jacksonville, Florida 32210
(904) 389-5100

P2.1

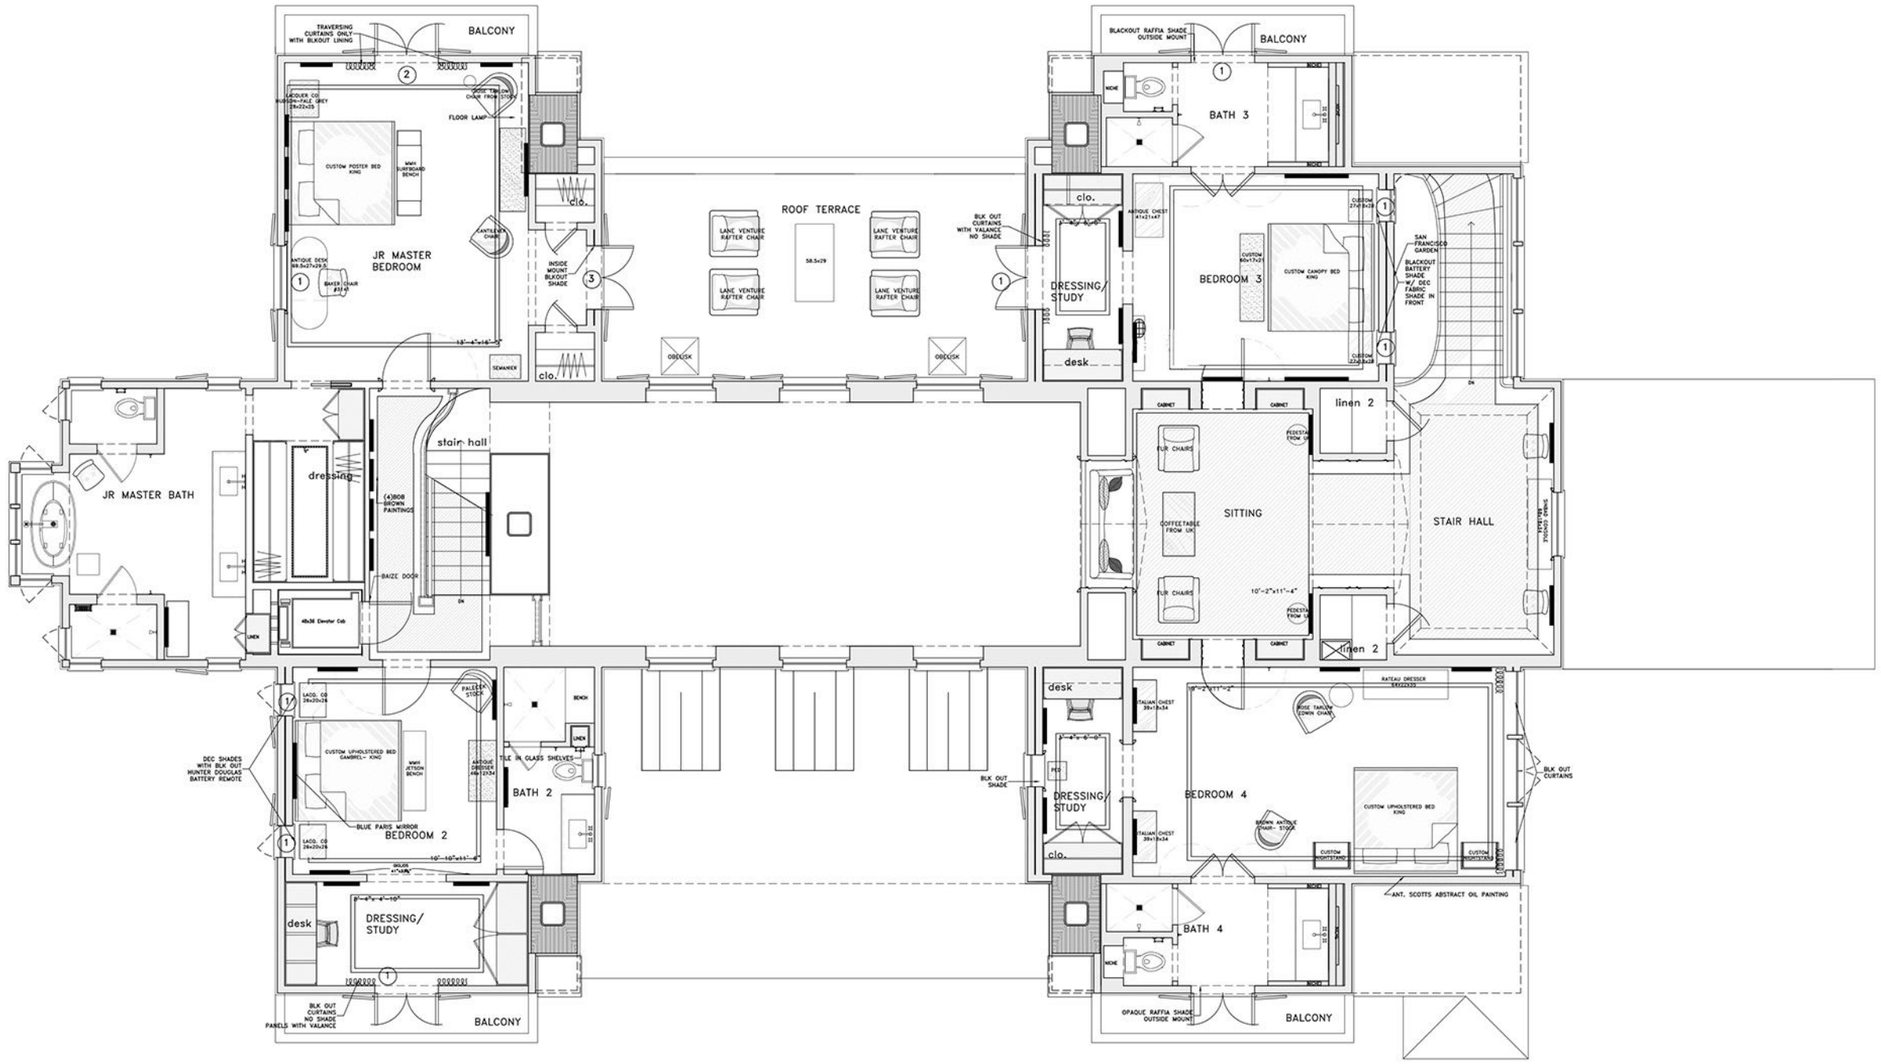

2nd Floor Presentation Plan

SCALE: 1/4" = 1'-0"

REVISIONS

DATE: 03-03-17
DESIGN: JMH
DRAWN: –
CHECKED: JMH

Matthews Lane– CONSTRUCTION SET

70 Matthews Lane
Bridgehampton, NY

JAMES MICHAEL HOWARD INC.
Interiors
4128 Herschel Street
Jacksonville, Florida 32210
(904) 389-5100

P3.1

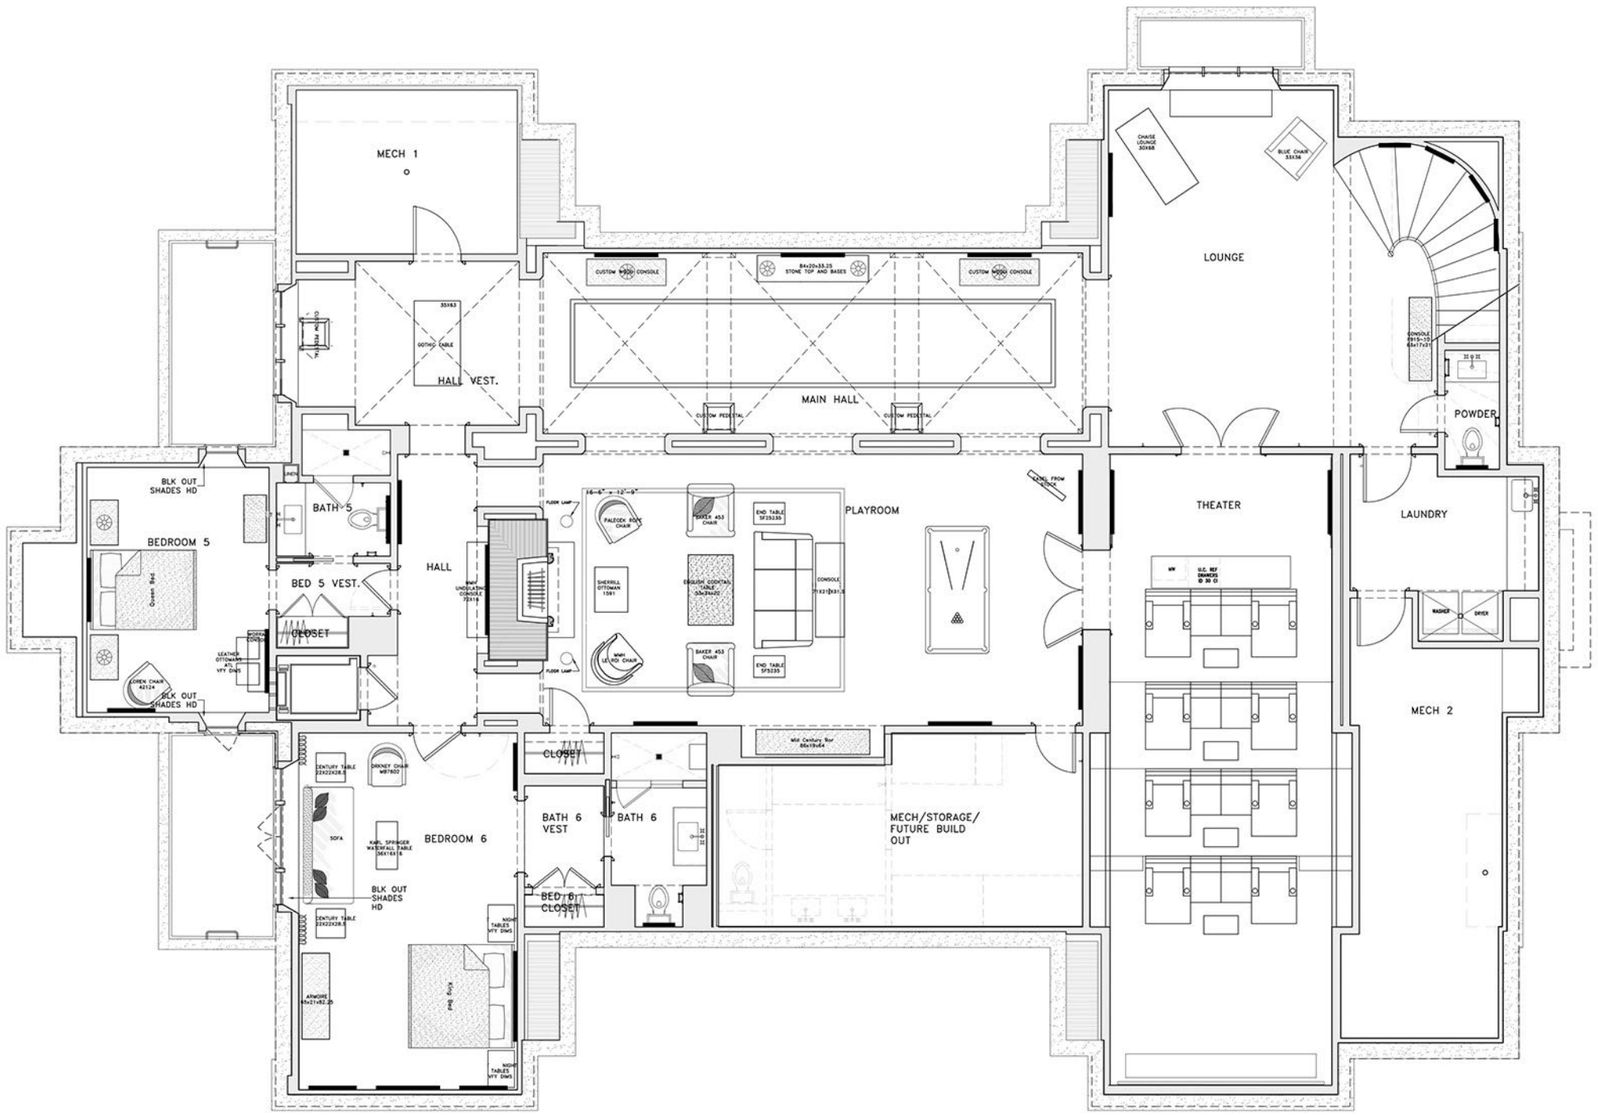

Lower Level Presentation Plan

SCALE: 1/4" = 1'-0"

REVISIONS

DATE: 03-03-17
DESIGN: JMH
DRAWN: –
CHECKED: JMH

Matthews Lane– CONSTRUCTION SET
70 Matthews Lane
Bridgehampton, NY

JAMES MICHAEL HOWARD INC.
Interiors
4128 Herschel Street
Jacksonville, Florida 32210
(904) 389-5100

P1.1