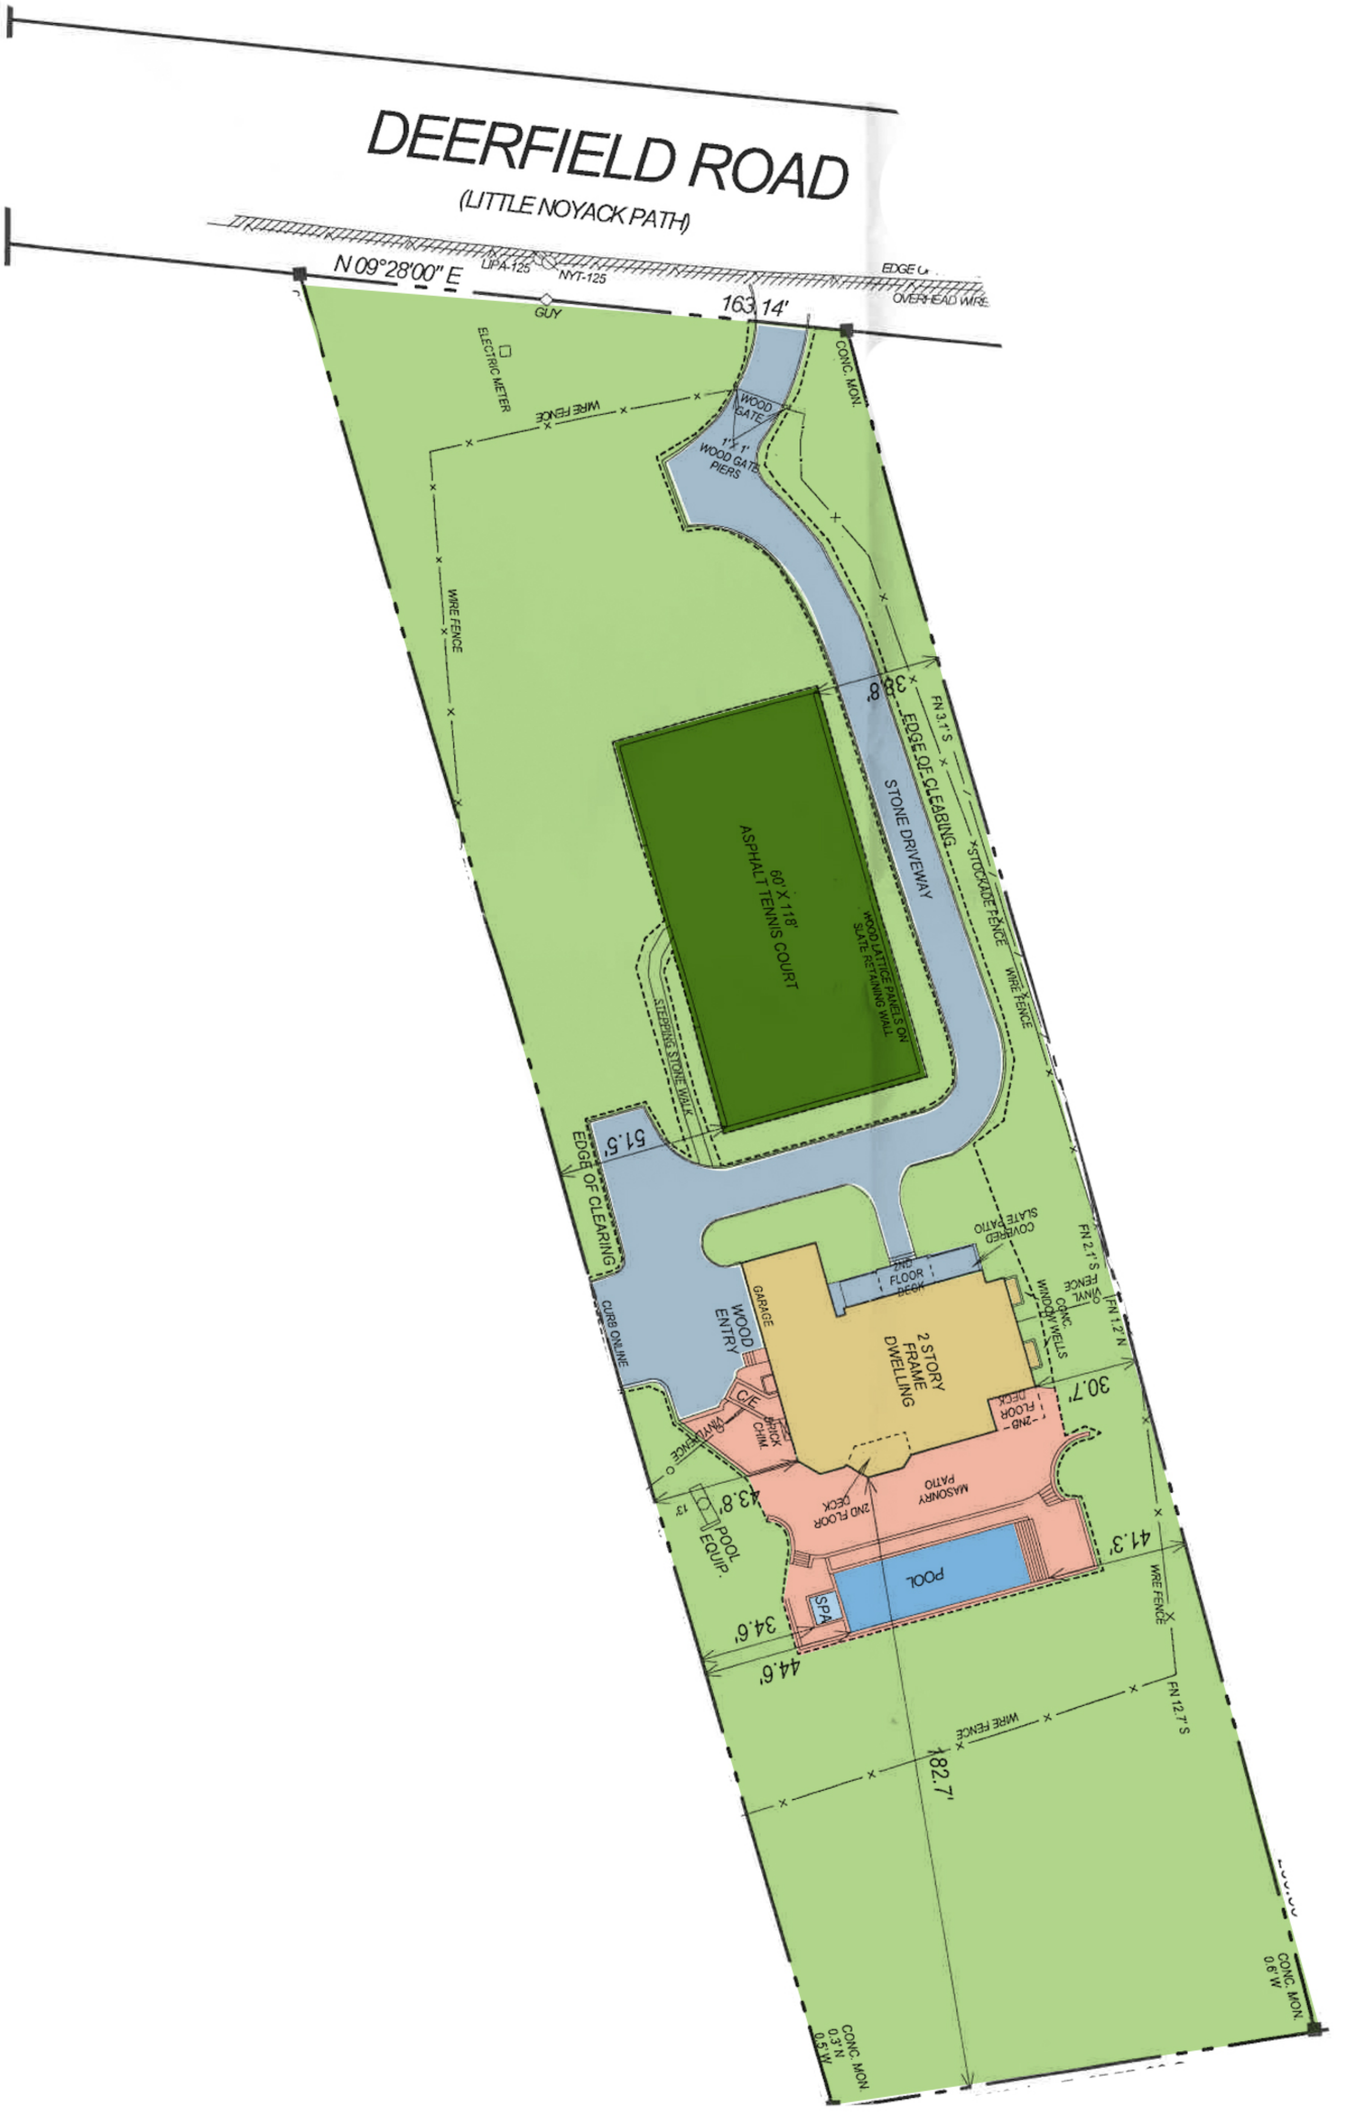
DEERFIELD ROAD
(LITTLE NOYACK PATH)
N 09°28'00" E
163.14'
UPA-125
NYT-125
EDGE OF
OVERHEAD WIRE
GUY
ELECTRIC METER
WIRE FENCE
WOOD GATE
1' x 1' WOOD GATE PIERS
CONC. MON.
WIRE FENCE
FN 3.1'S
EDGE OF CLEARING
STOCKADE FENCE
WIRE FENCE
STONE DRIVEWAY
60' X 118' ASPHALT TENNIS COURT
WOOD LATTICE FENCE ON SLATE RETAINING WALL
STEPPING STONE WALK
51.5'
EDGE OF CLEARING
CURB ONLINE
GARAGE
WOOD ENTRY
1ST FLOOR DECK
COVERED SLATE PATIO
FN 2.1'S
VINYL FENCE
CONC. WINDOW WELLS
FN 1.2'N
2 STORY FRAME DWELLING
2ND FLOOR DECK
BRICK CHIM.
GAS
UNDERGROUND
MASONRY PATIO
30.7'
43.8'
13'
POOL EQUIP.
POOL
SPA
41.3'
34.6'
44.6'
WIRE FENCE
FN 1.2'S
182.7'
CONC. MON. 0.3'N 0.3'W
CONC. MON. 0.6'W