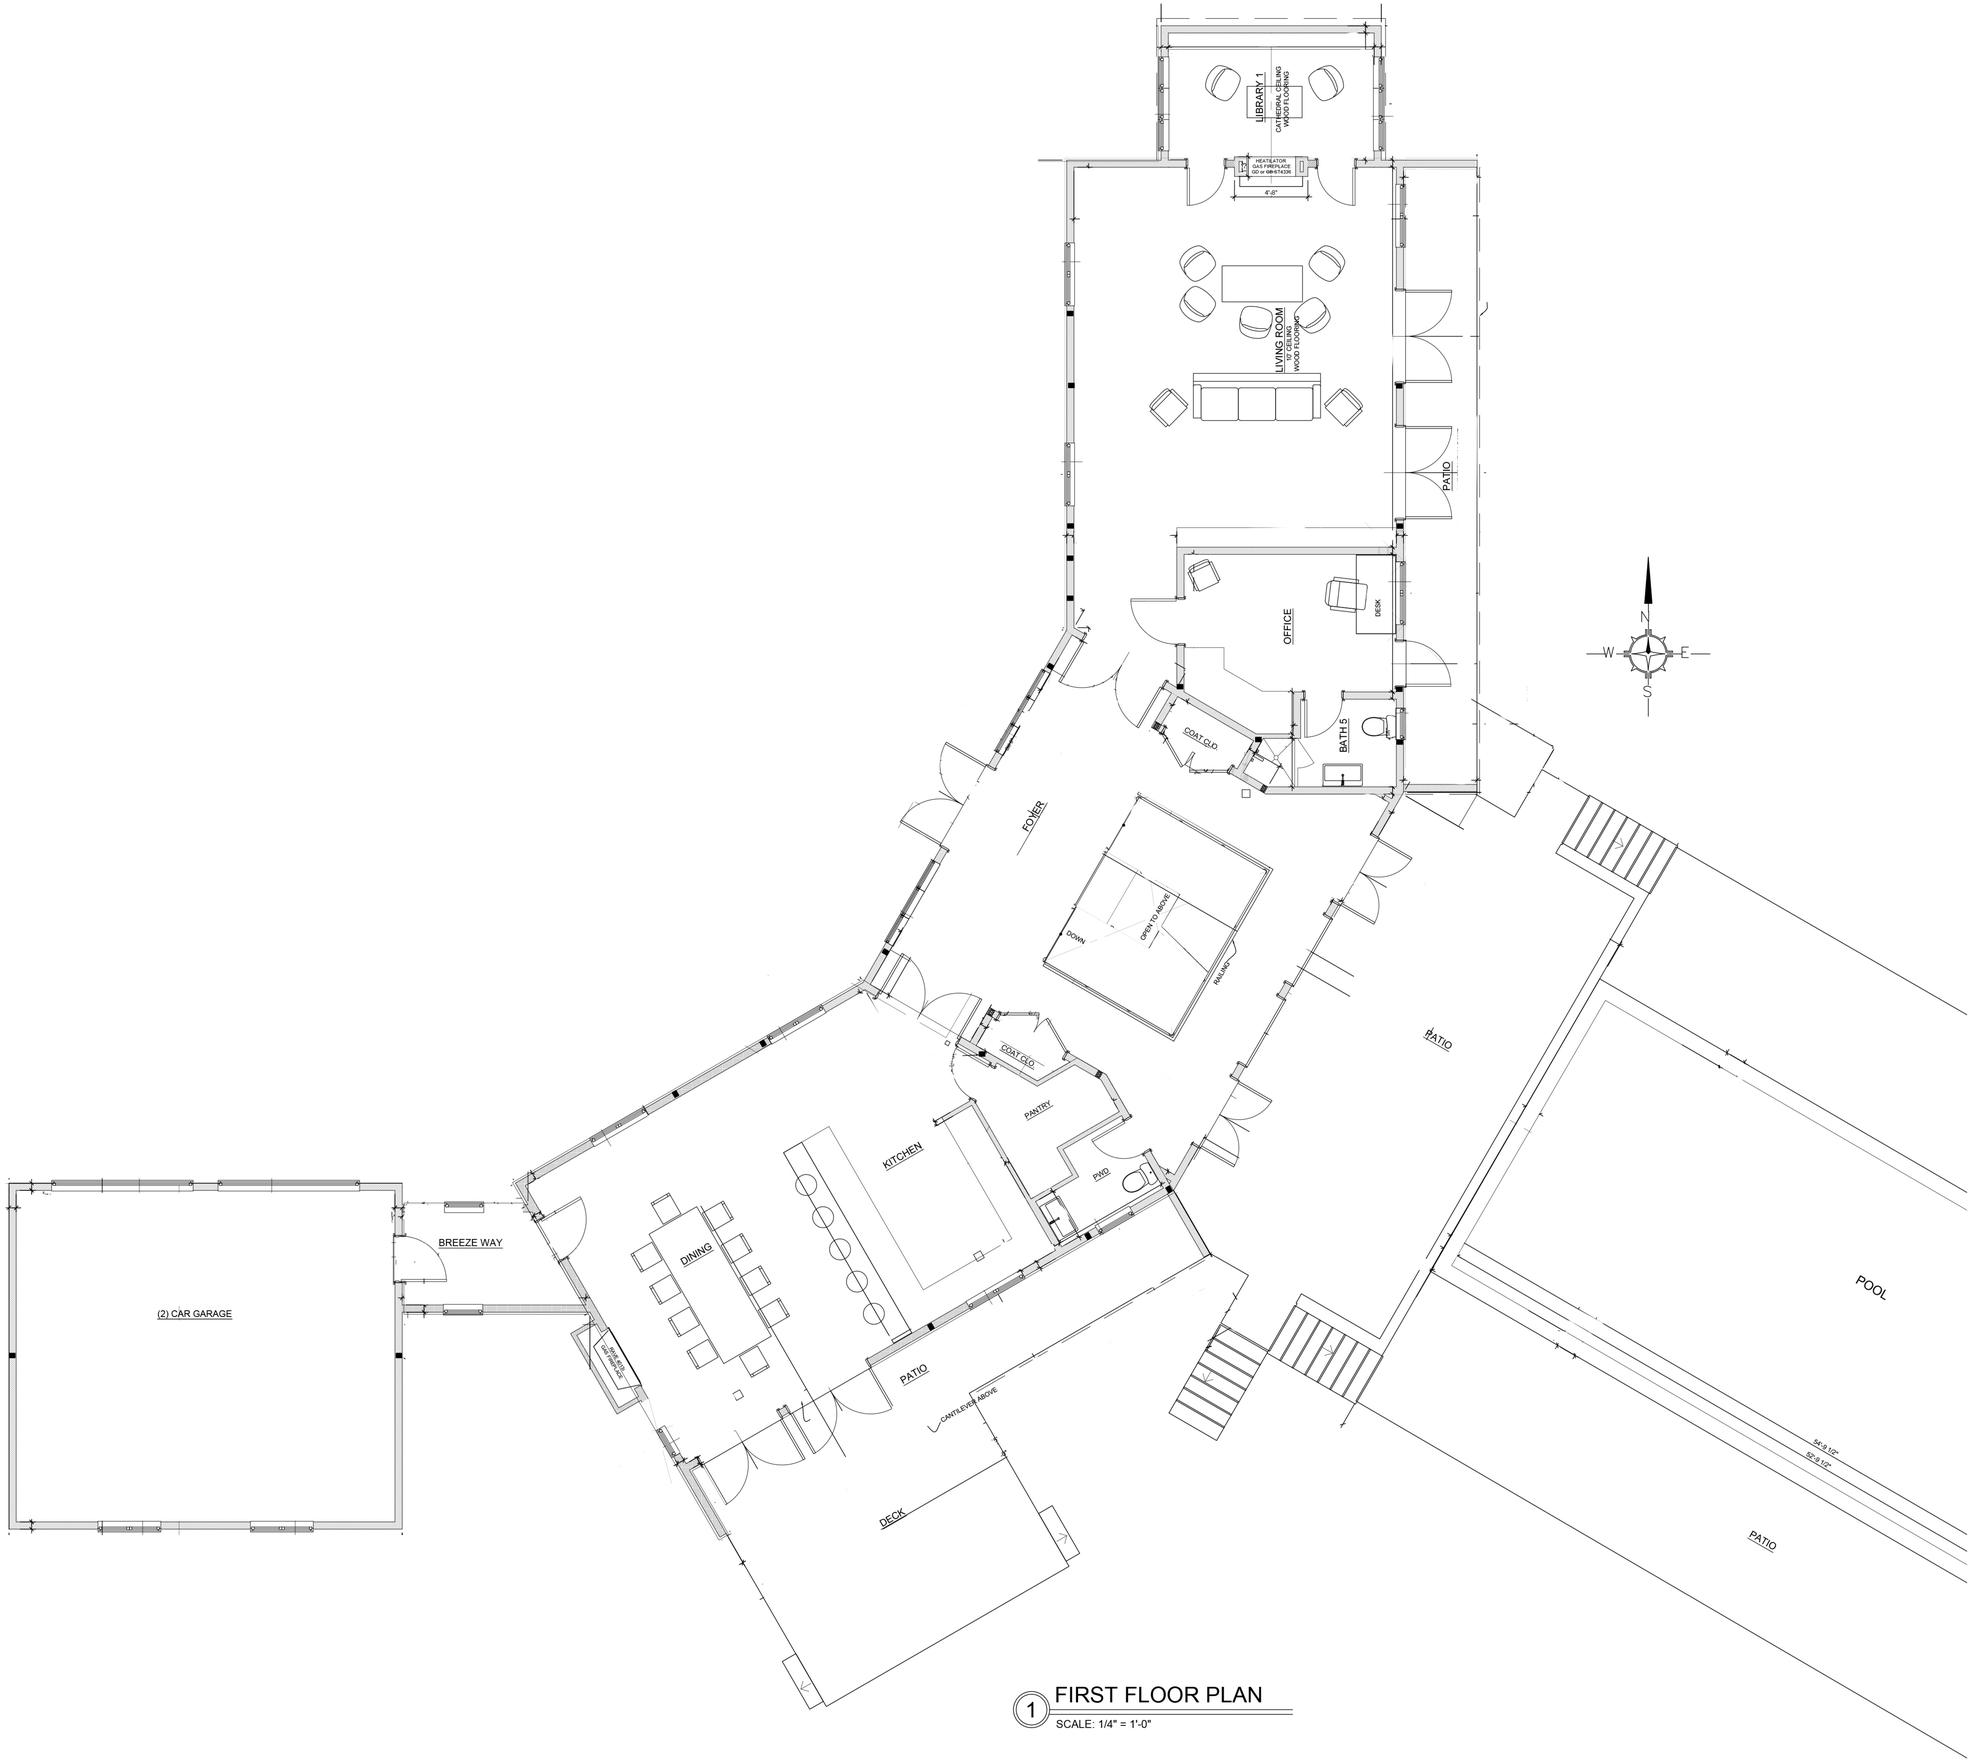

1 FIRST FLOOR PLAN

SCALE: 1/4" = 1'-0"

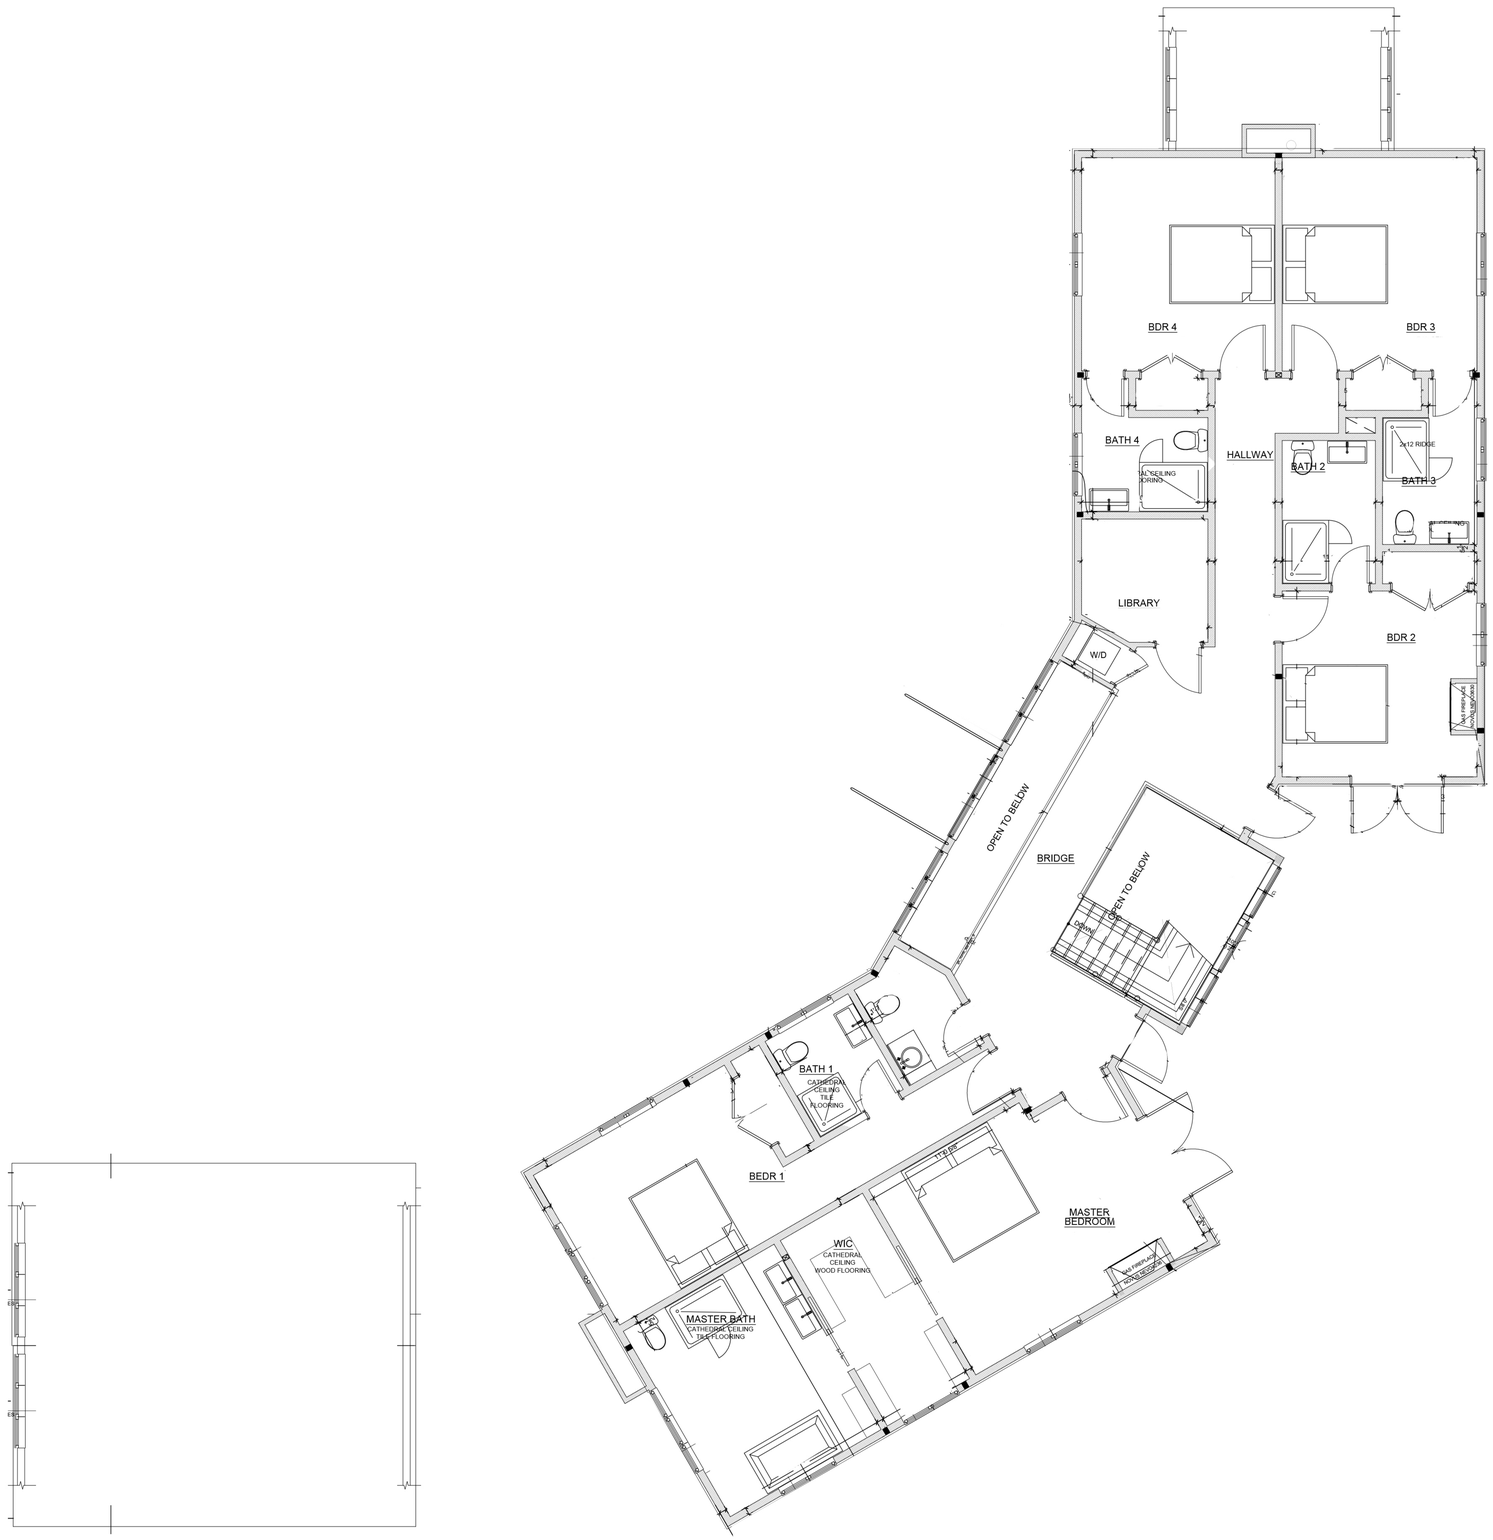

1 SECOND FLOOR PLAN

SCALE: 1/4" = 1'-0"

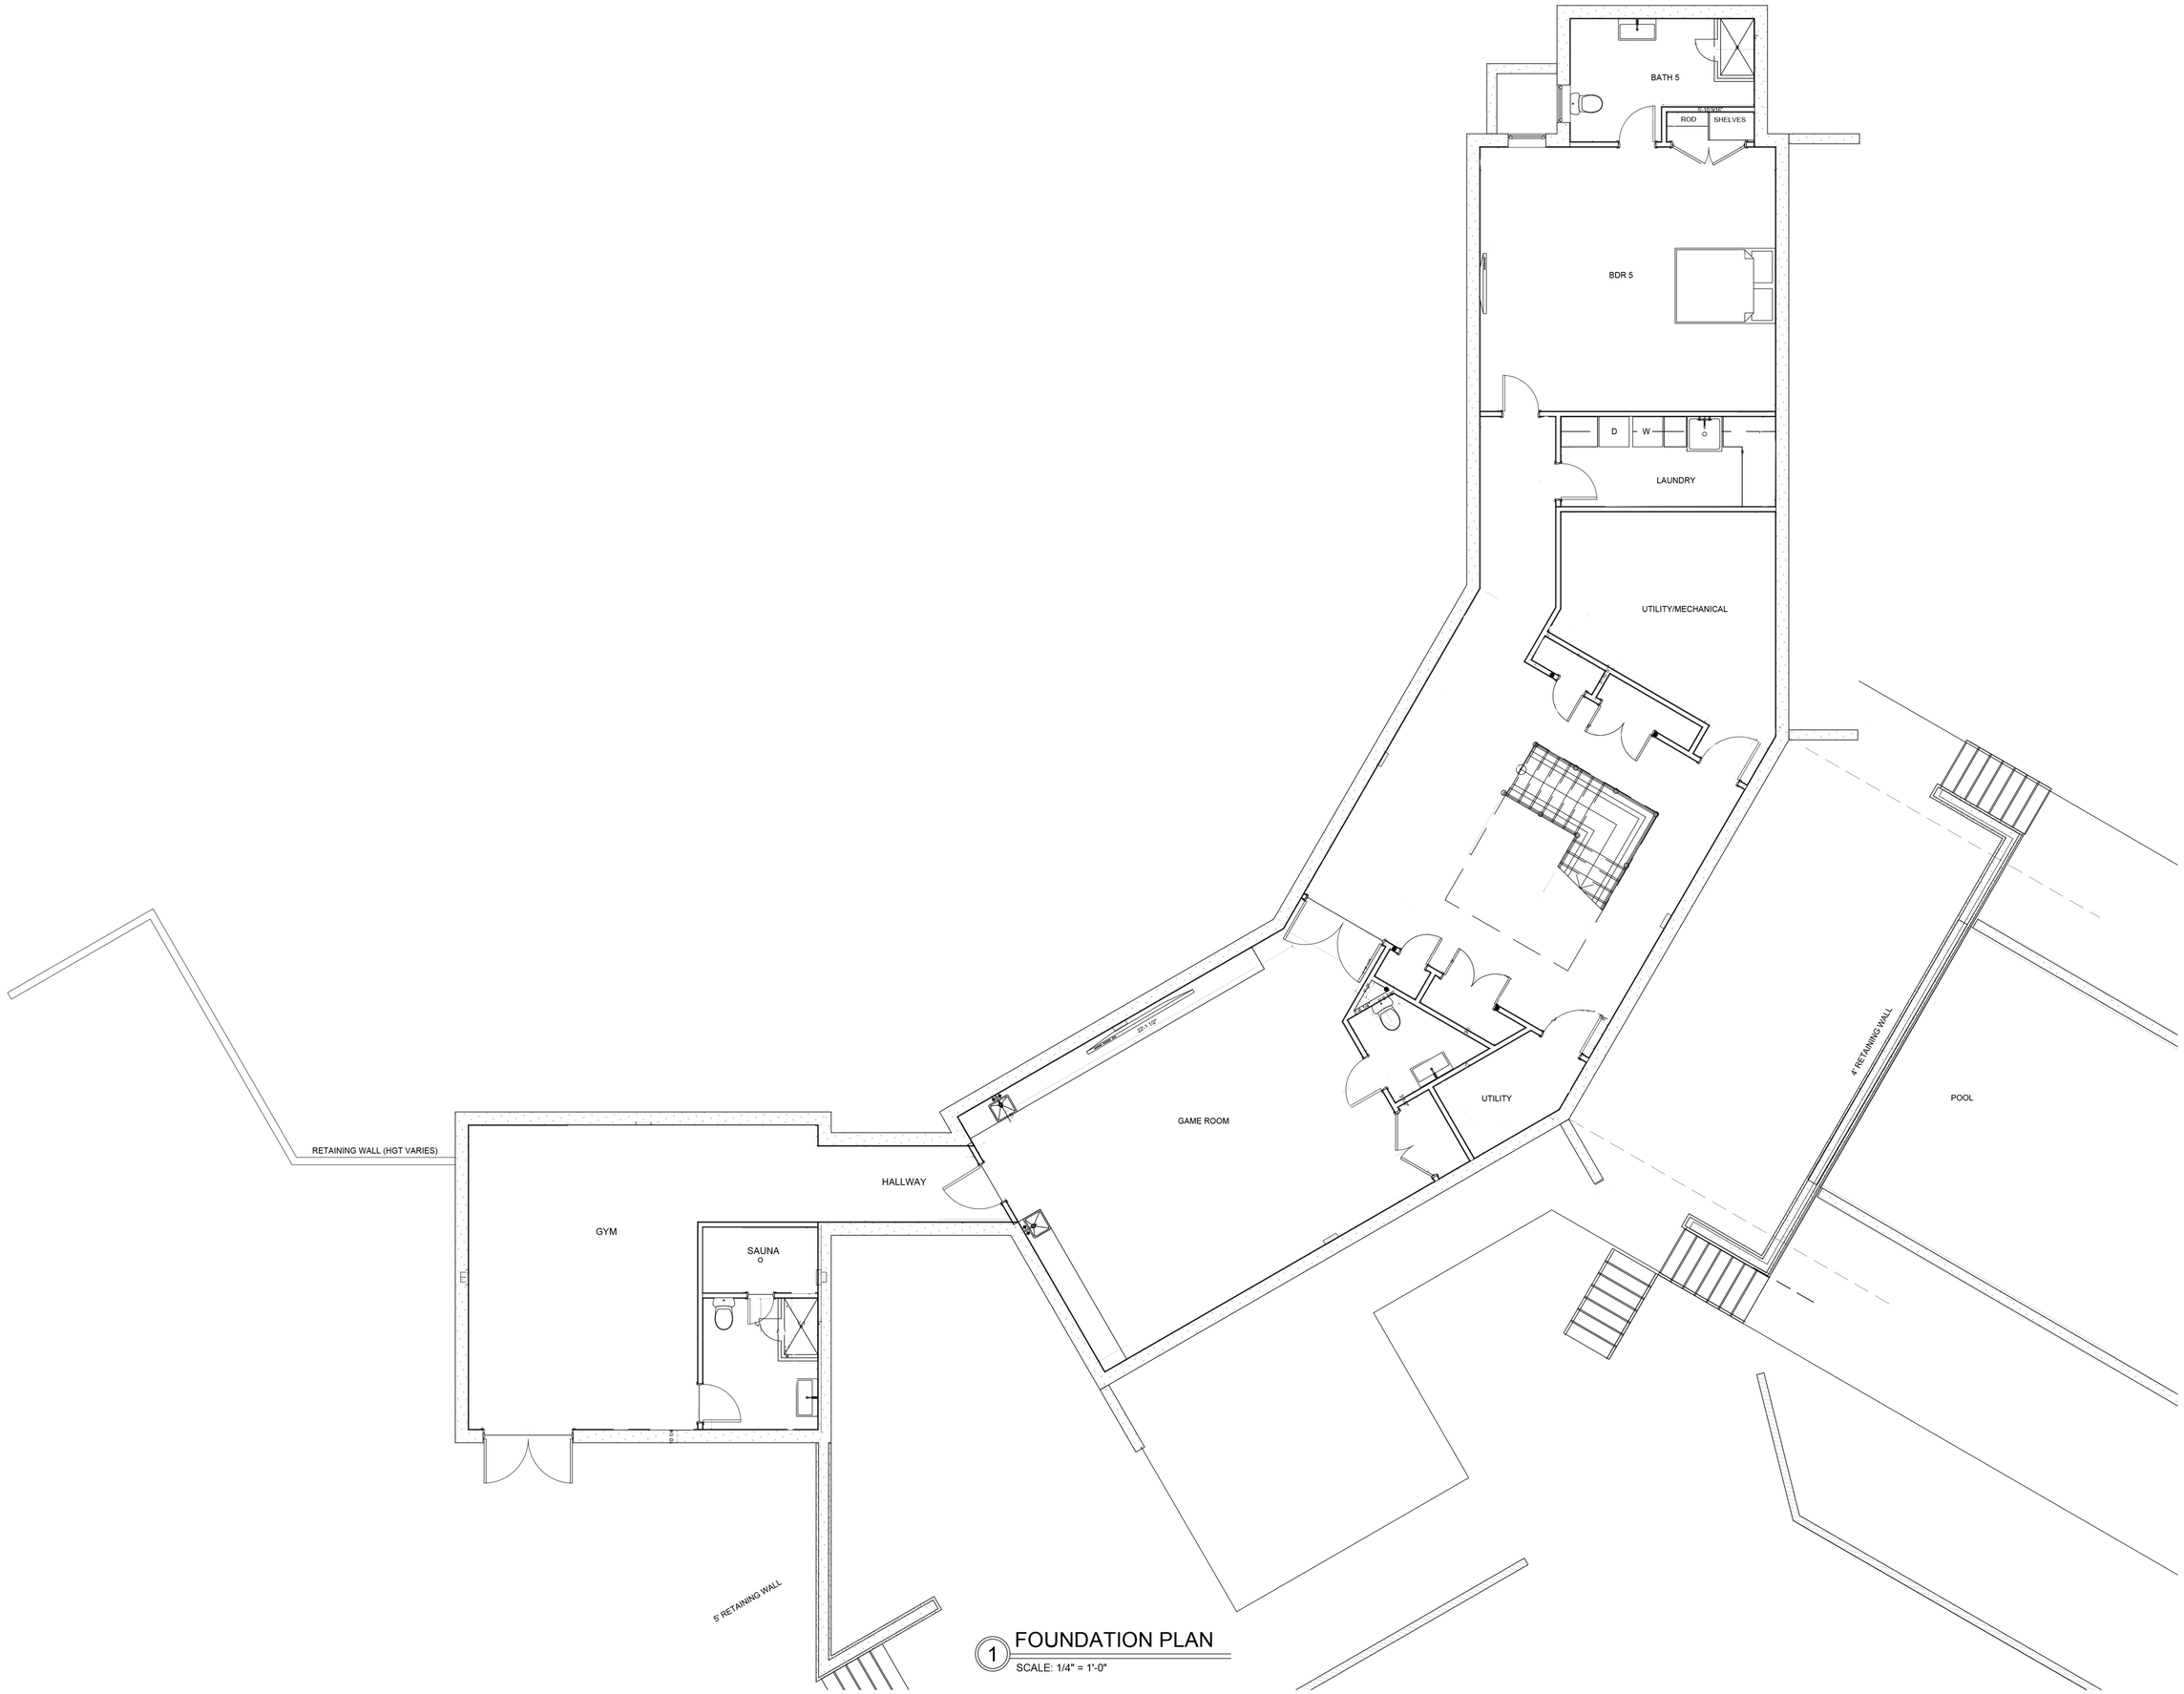

1 FOUNDATION PLAN

SCALE: 1/4" = 1'-0"