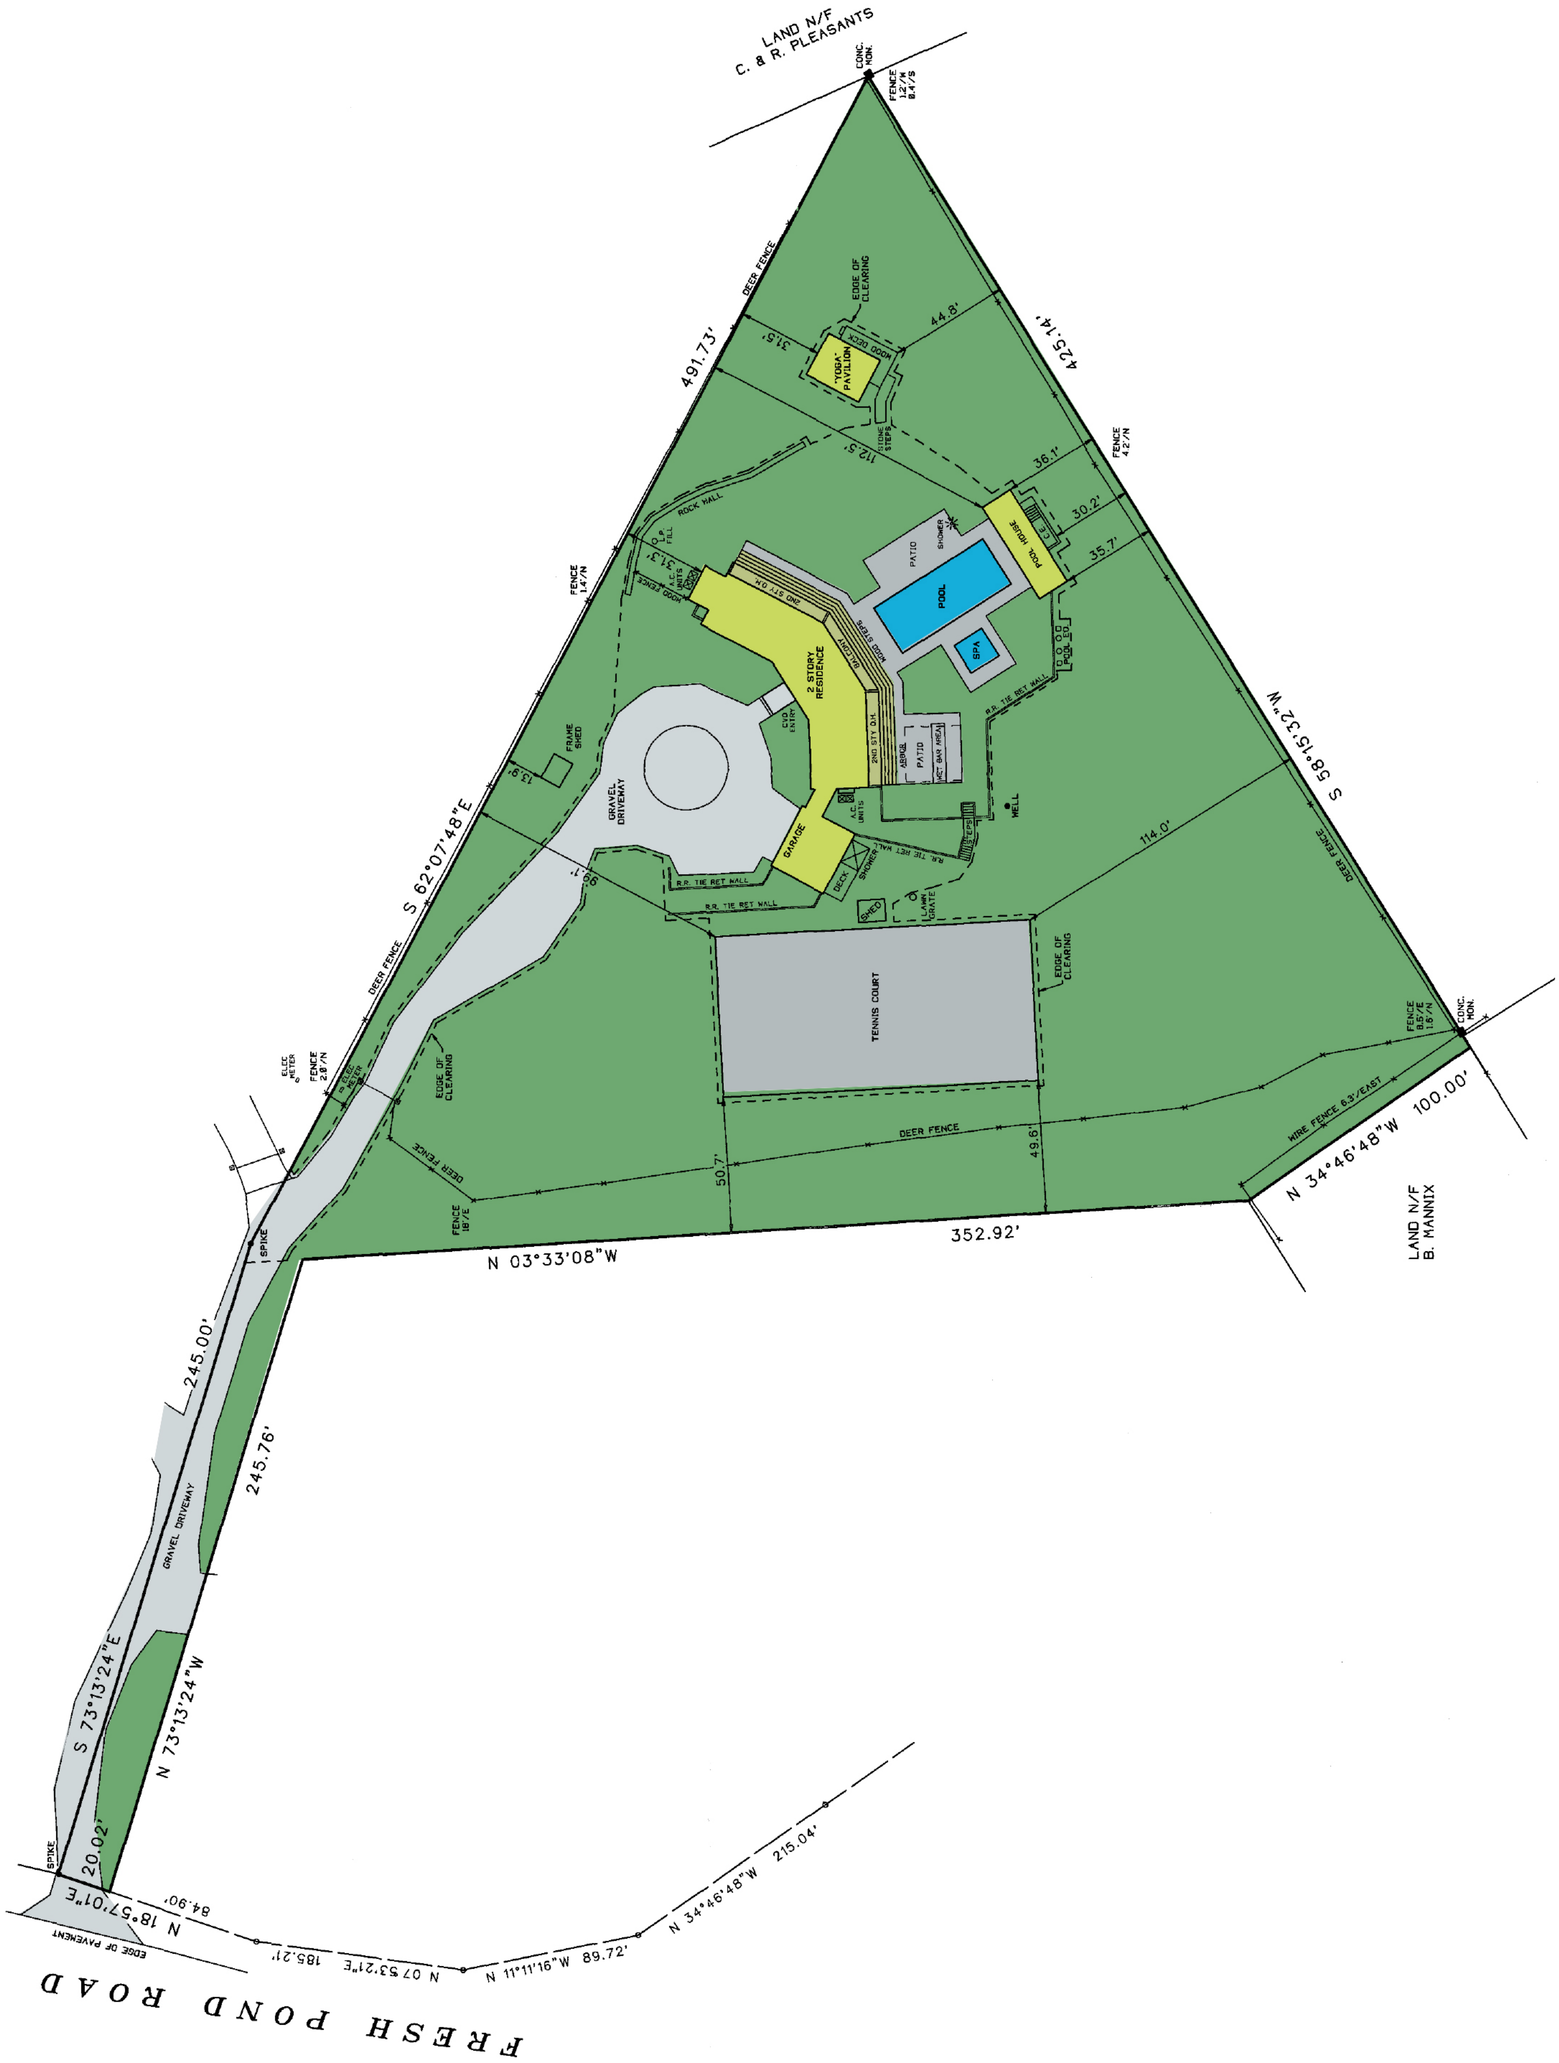

LAND N/F
C. & R. PLEASANTS
CONC. MON.
FENCE 1.2'/N 8.4'/S
DEER FENCE
491.73'
425.14'
EDGE OF CLEARING
"YOGA" PAVILION
WOOD DECK
STONE STEPS
44.8'
31.5'
112.5'
36.1'
30.2'
35.7'
FENCE 4.2'/N
ROCK WALL
P. FILL
A.C. UNITS
WOOD FENCE
FENCE 1.4'/N
2ND STY O.H.
2 STORY RESIDENCE
BALCONY
WOOD STEPS
PATIO
SHOWER
POOL
SPA
POOL HOUSE
C.E.
POOL EQ.
R.R. TIE RET WALL
FRAME SHED
13.9'
GRAVEL DRIVEWAY
CVD ENTRY
2ND STY O.H.
ARBOR
PATIO
WET BAR AREA
WELL
GARAGE
A.C. UNITS
STEPS
DECK
SHOWER
SHED
LAWN GRATE
114.0'
S 58°15'32"W
S 62°07'48"E
99.1'
TENNIS COURT
EDGE OF CLEARING
FENCE 8.5'/E 1.6'/N
CONC. MON.
WIRE FENCE 6.3'/EAST
N 34°46'48"W 100.00'
LAND N/F
B. MANNIX
ELEC METER
FENCE 2.8'/N
ELEC METER
EDGE OF CLEARING
DEER FENCE
FENCE 18'/E
50.7'
49.6'
352.92'
N 03°33'08"W
SPIKE
245.00'
245.76'
GRAVEL DRIVEWAY
S 73°13'24"E
N 73°13'24"W
20.02'
SPIKE
N 18°57'01"E
84.90'
EDGE OF PAVEMENT
185.21'
N 07°53'21"E
N 11°11'16"W 89.72'
N 34°46'48"W 215.04'
FRESH POND ROAD