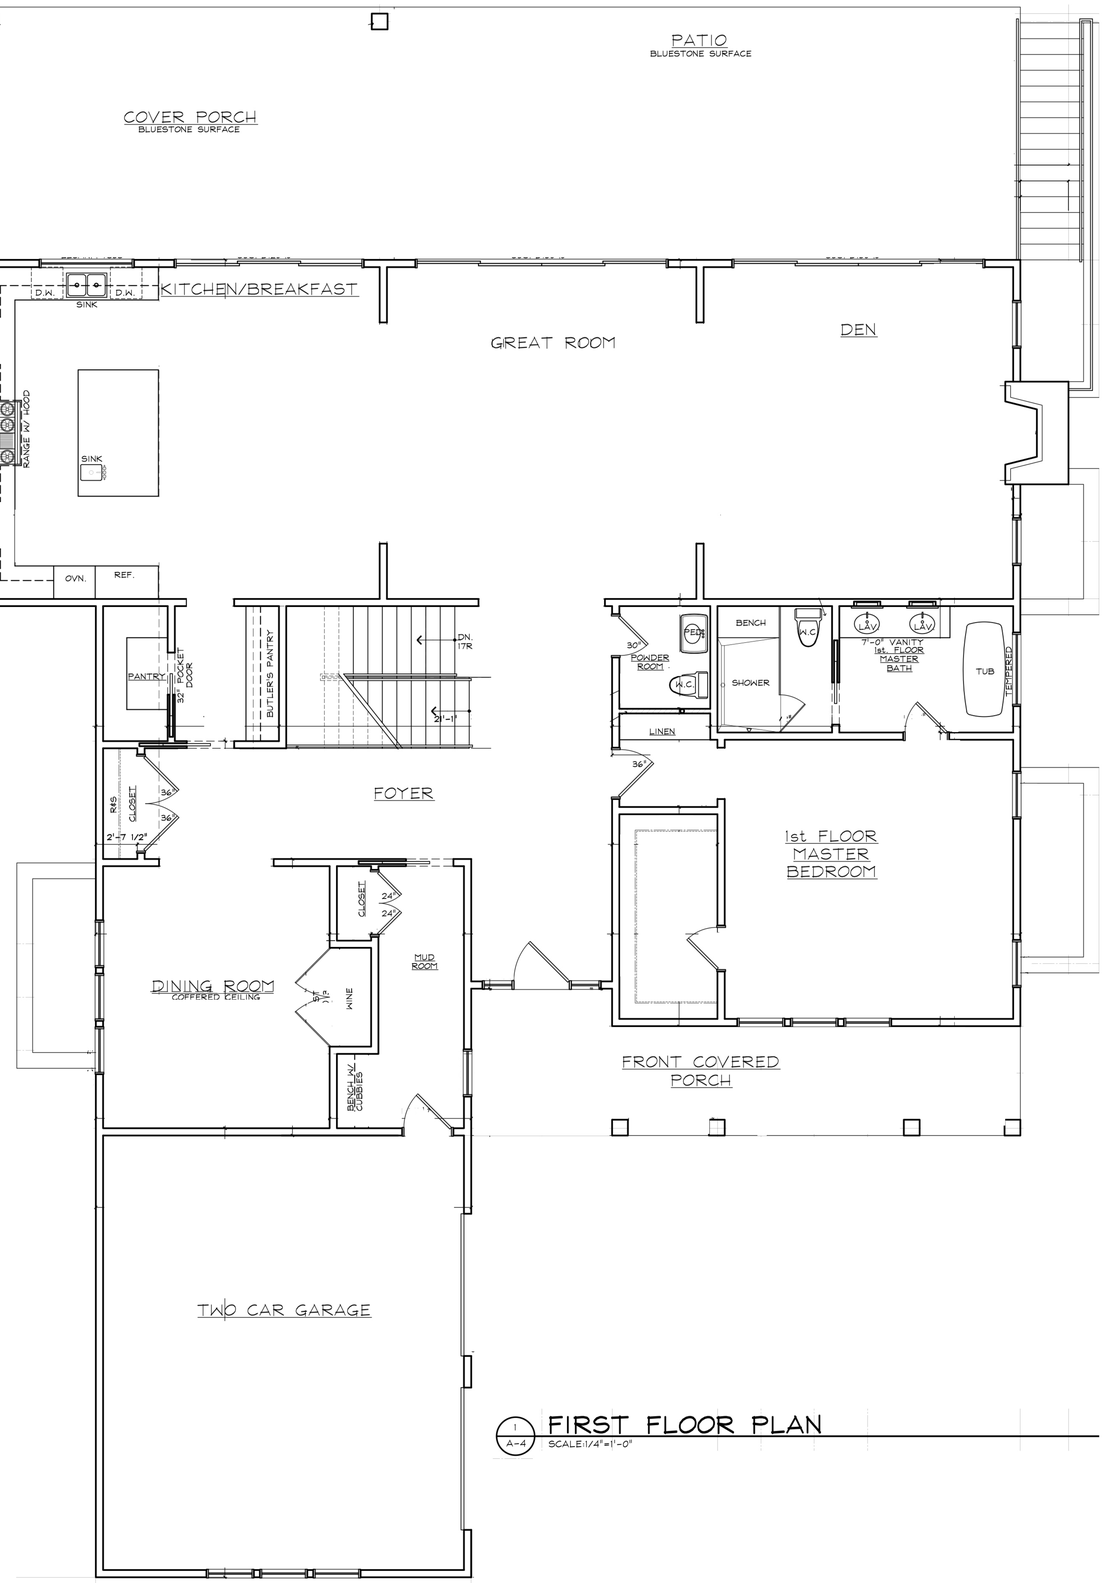

1
A-4

FIRST FLOOR PLAN

SCALE:1/4"=1'-0"

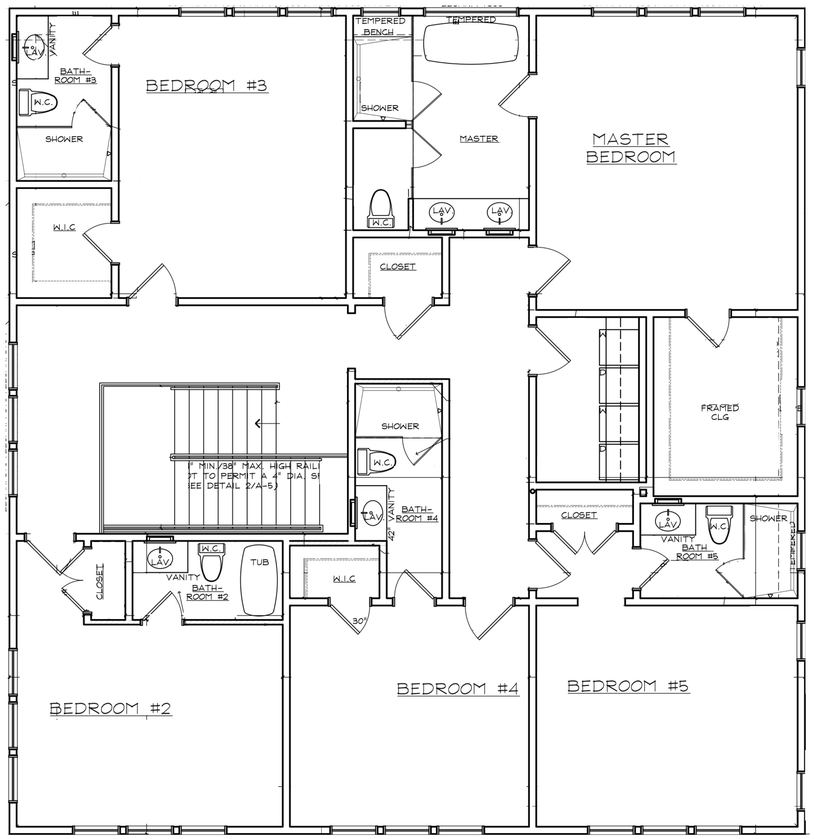

1
A-5
SECOND FLOOR PLAN

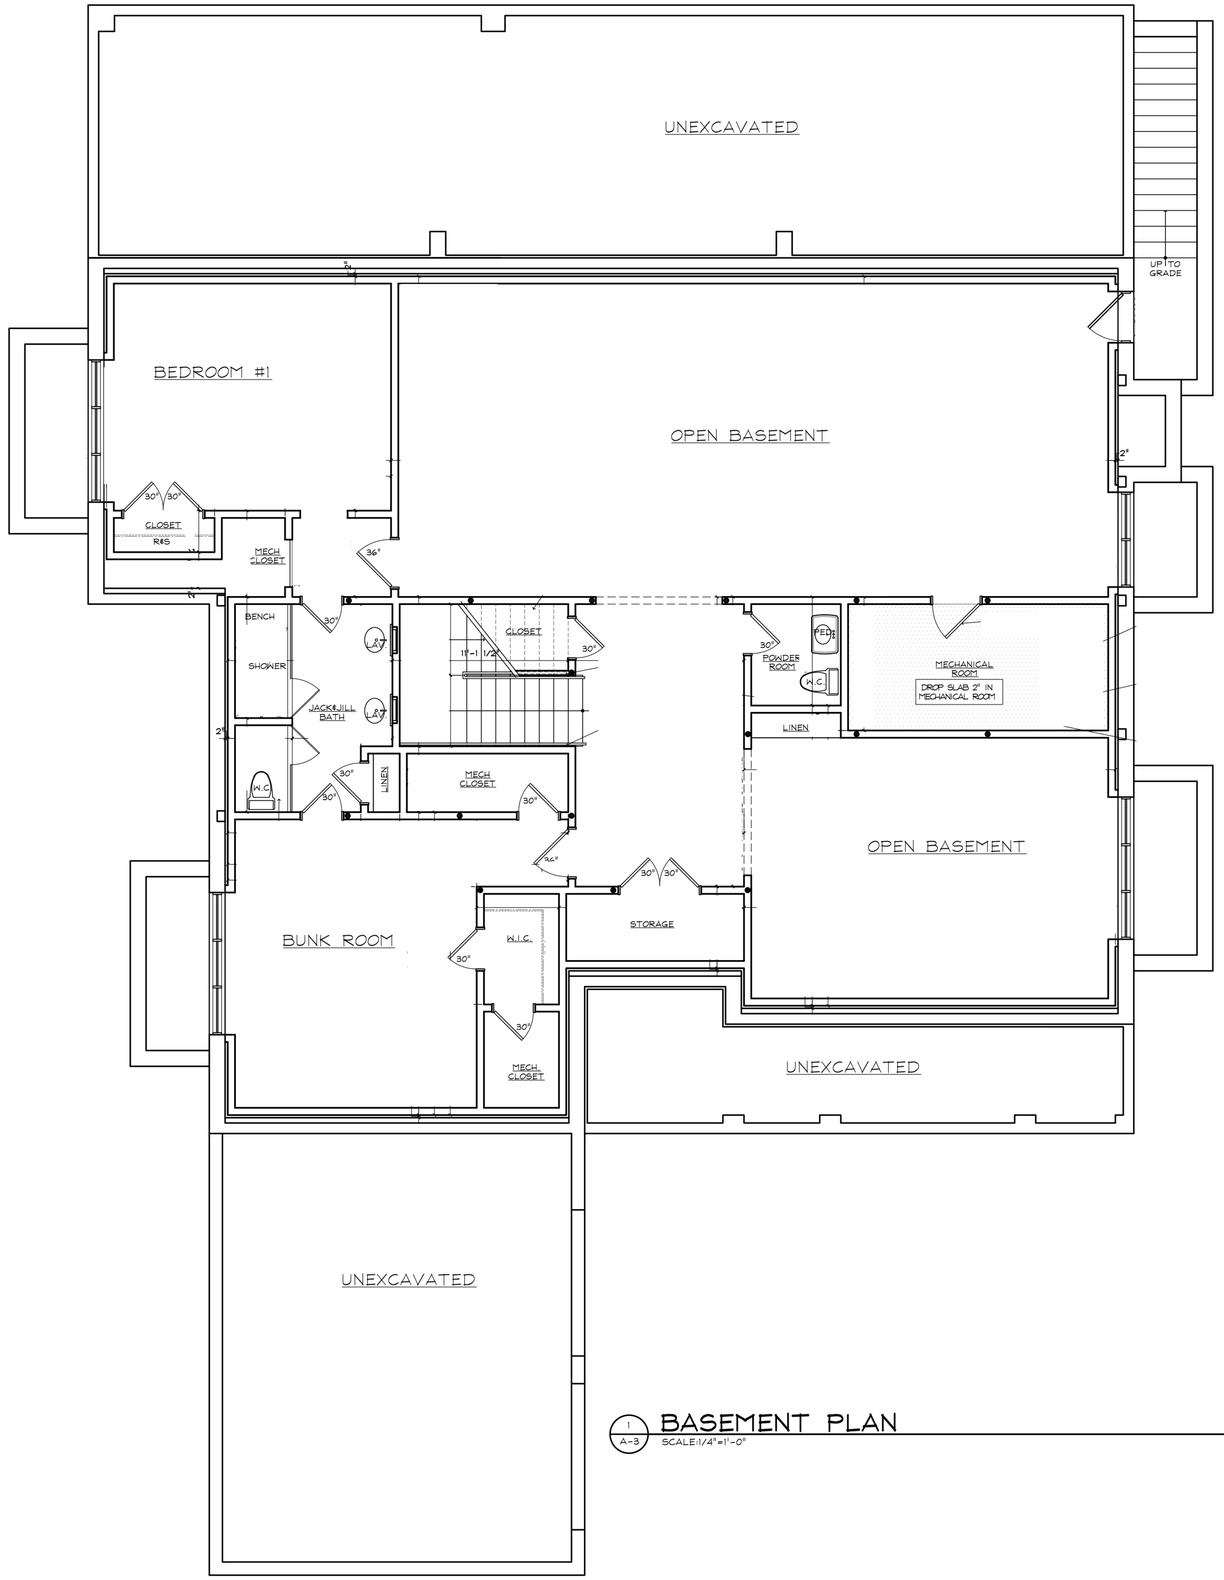

1 A-3 BASEMENT PLAN

SCALE:1/4"=1'-0"