SURVEY OF PROPERTY
PROPERTY LOCATED AT WATER MILL
TOWN OF SOUTHAMPTON
SUFFOLK COUNTY, NEW YORK
S.C.T.M. # 900-082-01-02.1 & 03.1
AREA = 56,249 SF. = 1.2913 ACRES
SCALE: 1"=40'

NOTE: THE EXISTENCE OF RIGHT OF WAYS, WETLANDS AND/OR EASEMENTS OF RECORD IF ANY, NOT SHOWN ARE NOT GUARANTEED.

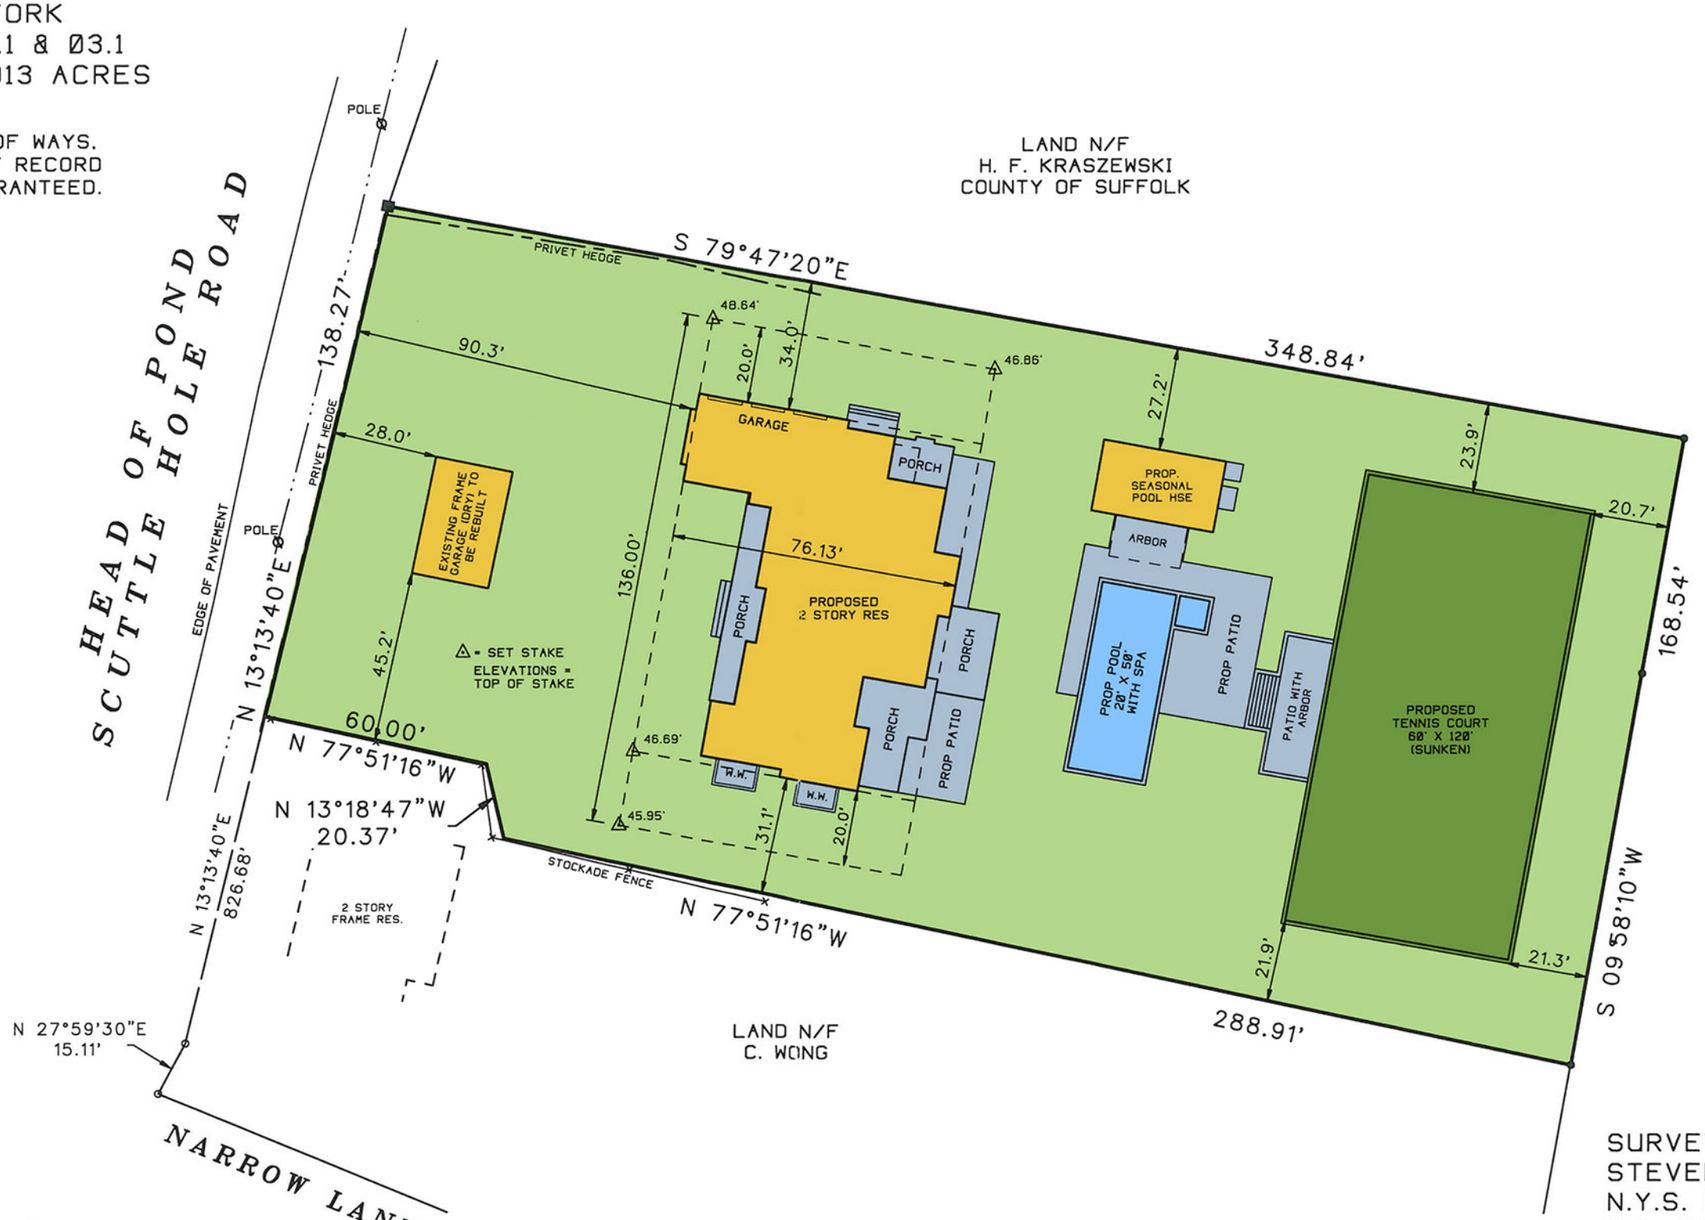

LAND N/F
H. F. KRASZEWSKI
COUNTY OF SUFFOLK

STATE OF NEW YORK
STEVEN F. BARYLSKI
LICENSED LAND SURVEYOR
050453

UNAUTHORIZED ALTERATION OR ADDITION TO THIS SURVEY IS A VIOLATION OF SECTION 7209 OF THE NEW YORK STATE EDUCATION LAW.

COPIES OF THIS SURVEY MAP NOT BEARING THE LAND SURVEYORS INKED OR EMBOSSED SEAL SHALL NOT BE CONSIDERED TO BE A VALID TRUE COPY.

GUARANTEES OR CERTIFICATIONS INDICATED HEREON SHALL RUN ONLY TO THE PERSON FOR WHOM THE SURVEY IS PREPARED, AND ON HIS BEHALF TO THE TITLE COMPANY, GOVERNMENTAL AGENCY AND LENDING INSTITUTION LISTED HEREON, AND TO THE ASSIGNEES OF THE LENDING INSTITUTION. GUARANTEES OR CERTIFICATIONS ARE NOT TRANSFERABLE TO ADDITIONAL INSTITUTIONS OR SUBSEQUENT OWNERS.

3117-S

SURVEYED BY:
STEVEN BARYLSKI
N.Y.S. Lic. No. 050453
P.O. BOX 6005
SOUTHAMPTON, N.Y. 11969
JULY 29, 2015

2-18-2016: ADD SITE PLAN
8-5-2016: REVISED SITE PLAN
8-24-2016: STAKEOUT HOUSE

PHONE: 631-283-4525 FAX: 631-283-4784
STEVEN@SBLSPC.COM

E:\F-CADD\DRAWINGS\3117-S.gxd – 08/29/2016 – 03:19 PM – Scale 1 : 480.000