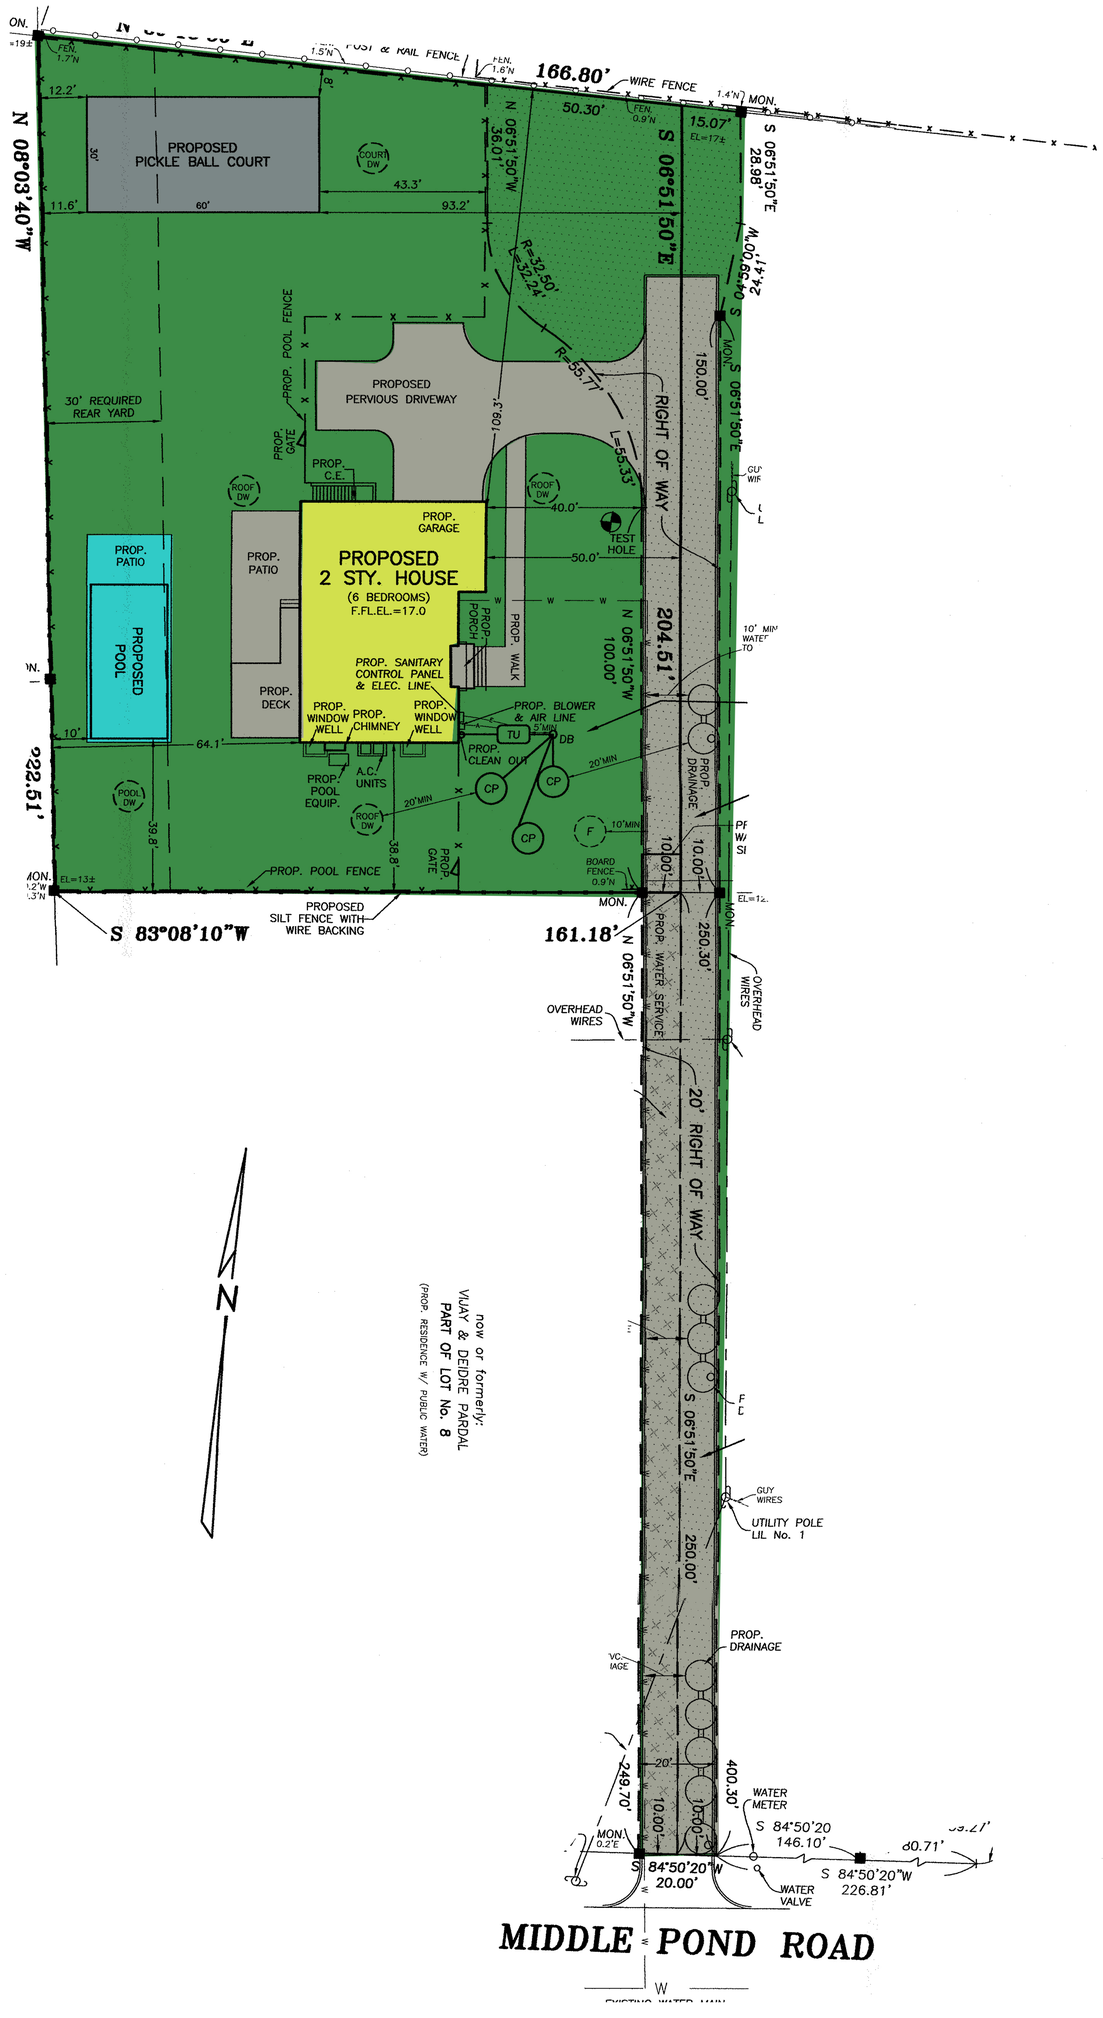
N 08°03'40"W
222.51'
S 83°08'10"W
161.18'
N 06°51'50"W
204.51'
S 06°51'50"E
166.80'
WIRE FENCE
POST & RAIL FENCE
PROPOSED PICKLE BALL COURT
PROPOSED PERVIOUS DRIVEWAY
30' REQUIRED REAR YARD
PROP. POOL FENCE
PROP. GATE
PROP. C.E.
PROP. PATIO
PROPOSED POOL
PROP. DECK
PROP. GARAGE
PROPOSED 2 STY. HOUSE
(6 BEDROOMS)
F.FL.EL.=17.0
PROP. PORCH
PROP. WALK
PROP. SANITARY CONTROL PANEL & ELEC. LINE
PROP. WINDOW WELL
PROP. CHIMNEY
PROP. BLOWER & AIR LINE
PROP. CLEAN OUT
A.C. UNITS
PROP. POOL EQUIP.
TEST HOLE
RIGHT OF WAY
PROP. DRAINAGE
BOARD FENCE
PROPOSED SILT FENCE WITH WIRE BACKING
OVERHEAD WIRES
PROP. WATER SERVICE
20' RIGHT OF WAY
S 06°51'50"E
250.00'
GUY WIRES
UTILITY POLE LIL No. 1
PROP. DRAINAGE
249.70'
400.30'
WATER METER
WATER VALVE
S 84°50'20"W 20.00'
S 84°50'20 146.10'
S 84°50'20"W 226.81'
MIDDLE POND ROAD
N
now or formerly:
VIJAY & DEIDRE PARDAL
PART OF LOT No. 8
(PROP. RESIDENCE W/ PUBLIC WATER)